

Date: Thursday, 5/4/2006 11:18:50 AM
 User: Kim Johnston

Process Sheet

Customer : CU-DAR001 Dart Helicopters Services	Drawing Name : BAFFLE & DEFLECTOR ASSEMBLY
Job Number : 26976	
Estimate Number : 12223	
P.O. Number : N/A	Part Number : D3467049
This Issue : 5/4/2006 S.O. No. : N/A	Drawing Number : D3467 REV A
Prsht Rev. : NC	Project Number : N/A
First Issue : N/A Type : SMALL / MED FAB	Drawing Revision : A
Previous Run : 26606	Material : N/A
Written By : <u>SEE COMMENT BELOW</u>	Due Date : 5/28/2006
Checked & Approved By : <u>06.05.05</u>	Qty: 2 Um: 8 Each
Comment : Est Rev: A New Issue 06-04-24 JLM	

Additional Product

Job Number:



Seq. #:	Machine Or Operation:	Description :
---------	-----------------------	---------------

1.0	D346715	DEFLECTOR
-----	---------	-----------



Comment: Qty.: 2.0000 Each(s)/Unit Total : 16.0000 Each(s)

Pick:

Qty	Part Number	Description	Batch
2	D3467-15	Deflector	B 27011-1

2.0	D346713	BAFFLE
-----	---------	--------



Comment: Qty.: 1.0000 Each(s)/Unit Total : 8.0000 Each(s)

Pick:

Qty	Part Number	Description	Batch
1	D3467-13	Baffle	B 24110

SB 06/05/17

②

3.0	SMALL FAB 1	SMALL & MEDIUM FAB RESOURCE 1
-----	-------------	-------------------------------



Comment: SMALL & MEDIUM FAB RESOURCE 1

1-Assemble as per Dwg D3467

2-Spot Weld as per Dwg D3467 and Dart QSI 004

SB 06/05/17

②

4.0	QC5/11	WELD INSPECTION
-----	--------	-----------------



Comment: WELD INSPECTION

0605-10

③

Dart Aerospace Ltd

W/O:		WORK ORDER CHANGES					
DATE	STEP	PROCEDURE CHANGE	By	Date	Qty	Approval Chief Eng / Prod Mgr	Approval QC Inspector
060518	4.0	QC Still for work: spot weld inspection permanent change. <i>[Signature]</i>					<i>[Signature]</i> 060518

Part No: _____ PAR #: _____ Fault Category: _____ NCR: Yes ☒ No ☐ DQA: ☒ ☐ Date: 06/05/18
QA: N/C Closed: _____ Date: _____

NCR:		WORK ORDER NON-CONFORMANCE (NCR)						
DATE	STEP	Description of NC Section A	Corrective Action Section B			Verification Section C	Approval Chief Eng	Approval QC Inspector
			Initial Chief Eng	Action Description Chief Eng	Sign & Date			

NOTE: Date & initial all entries

Date: Thursday, 5/4/2006 11:18:50 AM
User: Kim Johnston

Process Sheet

Customer: CU-DAR001 Dart Helicopters Services

Drawing Name: BAFFLE & DEFLECTOR ASSEMBLY

Job Number: 26976

Part Number: D3467049

Job Number:



Seq. #:

Machine Or Operation:

Description :

5.0

PACKAGING 1

PACKAGING RESOURCE #1



Comment: PACKAGING RESOURCE #1

Identify and Stock

Location: 57439

6/5/18 (2)

6.0

DC

DOCUMENT CONTROL



Comment: DOCUMENT CONTROL

Inspection Level 21

06/05/19 (2)

Job Completion



U 06.05.19

W/O:		WORK ORDER CHANGES					
DATE	STEP	PROCEDURE CHANGE	By	Date	Qty	Approval Chief Eng / Prod Mgr	Approval QC Inspector

Part No: _____ PAR #: _____ Fault Category: _____ NCR: Yes No DQA: _____ Date: _____


QA: N/C Closed: _____ Date: _____

NCR:		WORK ORDER NON-CONFORMANCE (NCR)						
DATE	STEP	Description of NC Section A	Corrective Action Section B			Verification Section C	Approval Chief Eng	Approval QC Inspector
			Initial Chief Eng	Action Description Chief Eng	Sign & Date			

NOTE: Date & initial all entries



DESIGN <i>[Signature]</i>	DRAWN BY <i>[Signature]</i>	DART AEROSPACE LTD HAWKESBURY, ONTARIO, CANADA	
CHECKED <i>[Signature]</i>	APPROVED <i>[Signature]</i>	DRAWING NO. D3467	REV. A SHEET 1 OF 15
DATE 05.12.07		TITLE SHROUD ASSEMBLY	SCALE 1:5
A	05.12.07	NEW ISSUE	

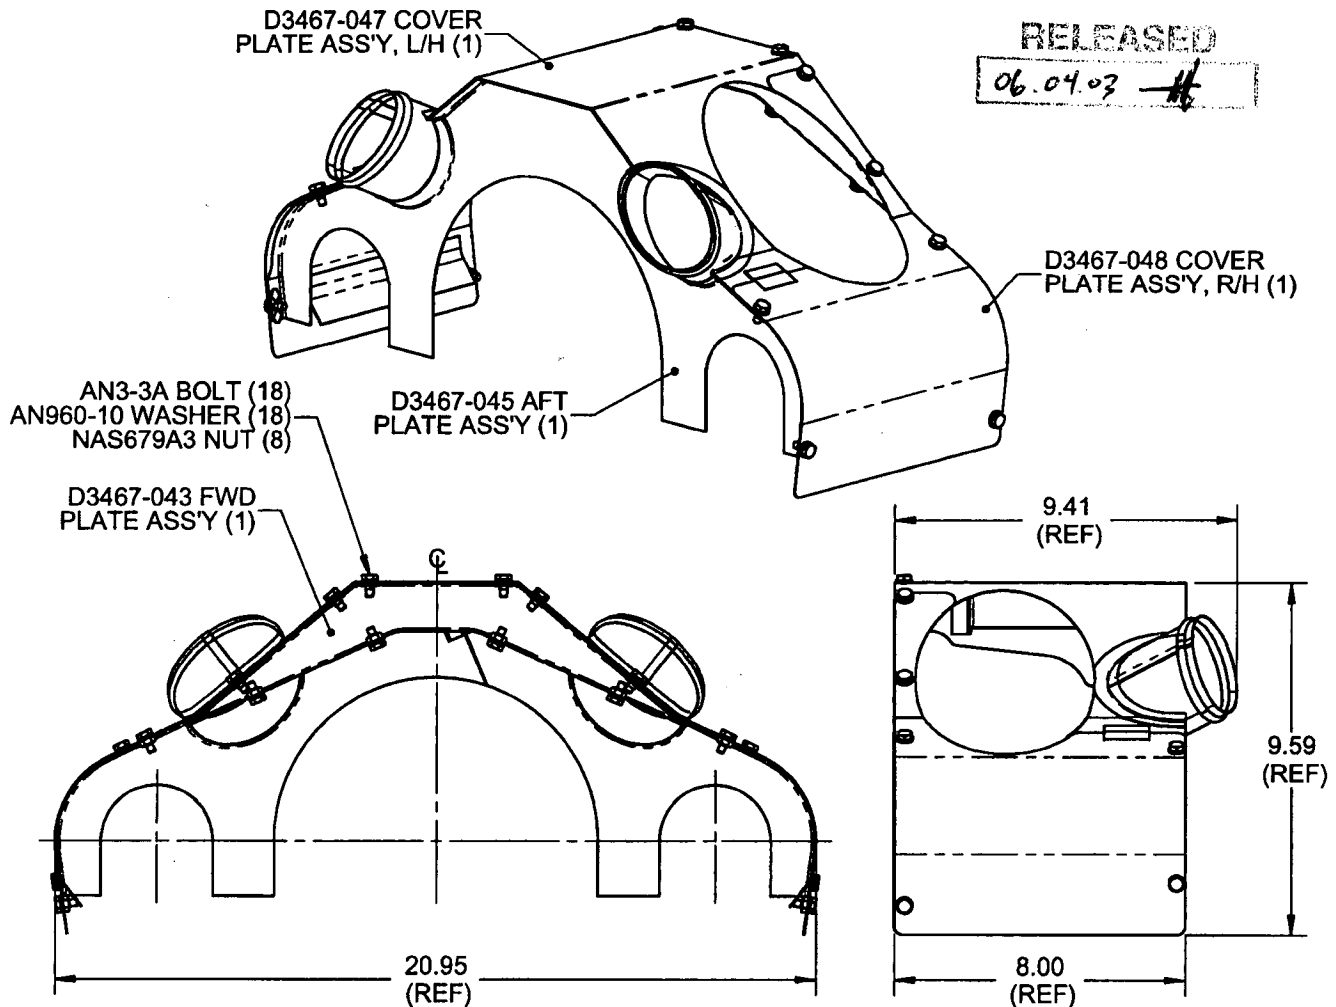

D3467-041 SHROUD ASSEMBLY

NOTES:

- 1) IDENTIFY WITH DART P/N D3467-041 USING FINE POINT PERMANENT INK MARKER
- 2) ASSEMBLY IS SYMMETRICAL ABOUT CENTERLINE
- 3) FINISH: NONE
- 4) TOLERANCES ARE PER DART QSI 018 UNLESS OTHERWISE NOTED
- 5) ALL DIMENSIONS ARE IN INCHES
- 6) BREAK ALL SHARP EDGES 0.005 TO 0.010

QTY -041	P/N	DESCRIPTION
X	D3467-041	SHROUD ASSEMBLY
1	D3467-043	FWD PLATE ASSEMBLY
1	D3467-045	AFT PLATE ASSEMBLY
1	D3467-047	COVER PLATE ASSEMBLY, L/H
1	D3467-048	COVER PLATE ASSEMBLY, R/H
18	AN3-3A	BOLT
18	AN960-10	WASHER
8	NAS679A3	NUT

SHOP COPY
RETURN TO
ENGINEERING

COPYRIGHT © 2005 BY DART AEROSPACE LTD.

THIS DOCUMENT IS PRIVATE AND CONFIDENTIAL AND IS SUPPLIED ON THE EXPRESS CONDITION THAT IT IS NOT TO BE USED FOR ANY PURPOSE OR COPIED OR COMMUNICATED TO ANY OTHER PERSON WITHOUT WRITTEN PERMISSION FROM DART AEROSPACE LTD.


UNCONTROLLED COPY

WITHOUT NOTICE

WORK ORDER
NO. 26976



DESIGN <i>[Signature]</i>	DRAWN BY <i>[Signature]</i>	DART AEROSPACE LTD HAWKESBURY, ONTARIO, CANADA	
CHECKED <i>[Signature]</i>	APPROVED <i>[Signature]</i>	DRAWING NO. D3467	REV. A SHEET 2 OF 15
DATE 05.12.07		TITLE SHROUD ASSEMBLY	SCALE 1:2

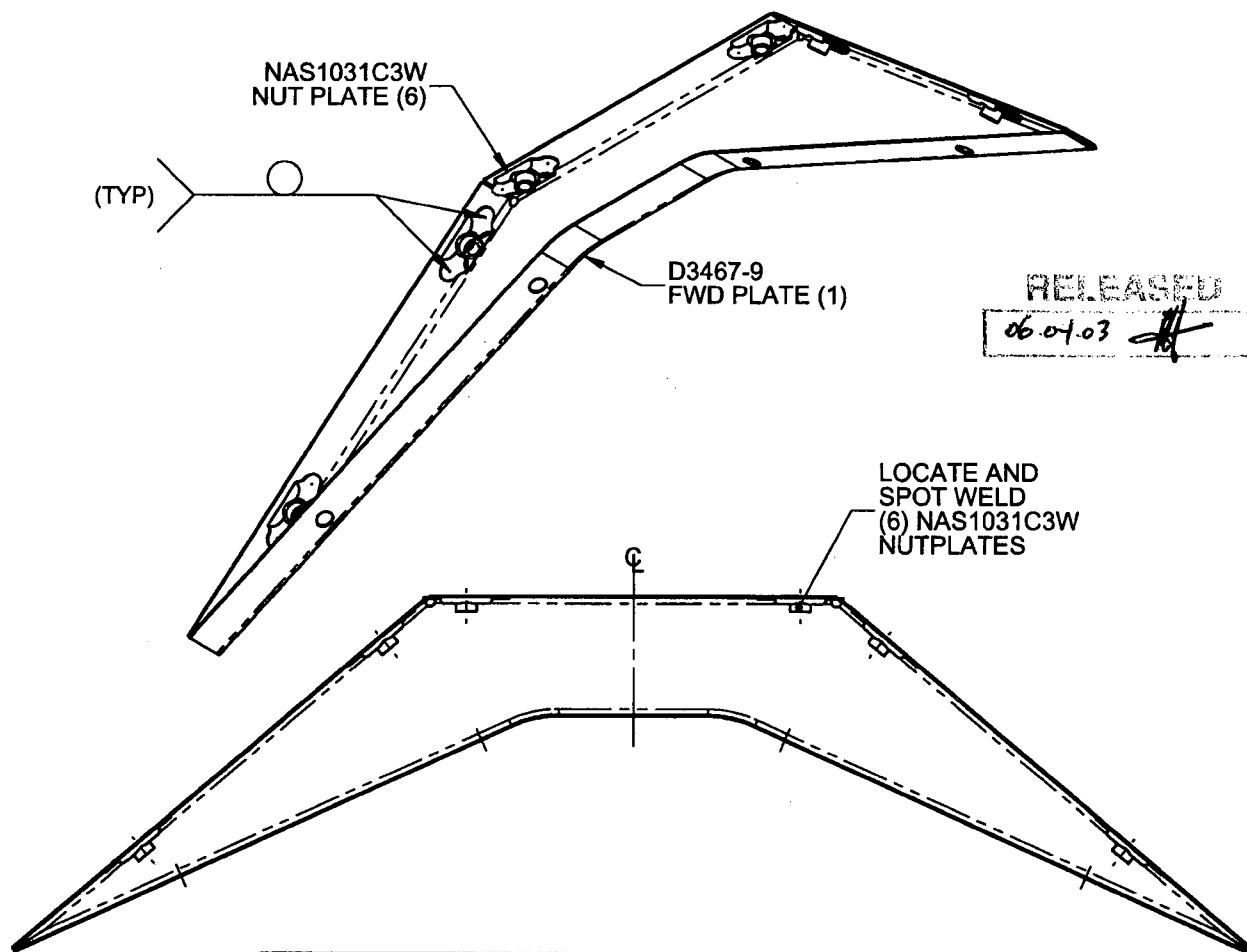

QTY -043	P/N	DESCRIPTION
X	D3467-043	FWD PLATE ASSEMBLY
1	D3467-9	FWD PLATE
6	NAS1031C3W	NUT PLATE

D3467-043 FWD PLATE ASSEMBLY

NOTES:

- 1) SPOT WELD PER DART QSI 004
- 2) FINISH: NONE
- 3) ASSEMBLY IS SYMETRICAL ABOUT CENTER LINE
- 4) TOLERANCES ARE PER DART QSI 018 UNLESS OTHERWISE NOTED
- 5) ALL DIMENSIONS ARE IN INCHES
- 6) BREAK ALL SHARP EDGES 0.005 TO 0.010






COPYRIGHT © 2005 BY DART AEROSPACE LTD.

THIS DOCUMENT IS PRIVATE AND CONFIDENTIAL AND IS SUPPLIED ON THE EXPRESS CONDITION THAT IT IS NOT TO BE USED FOR ANY PURPOSE OR COPIED OR COMMUNICATED TO ANY OTHER PERSON WITHOUT WRITTEN PERMISSION FROM DART AEROSPACE LTD.

SHOP COPY
RETURN TO
ENGINEERING
UNCONTROLLED COPY
SUBJECT TO AMENDMENT
WITHOUT NOTICE
WORK ORDER
NO. 26976

DART

DESIGN <i>[Signature]</i>	DRAWN BY <i>[Signature]</i>	DART AEROSPACE LTD HAWKESBURY, ONTARIO, CANADA	
CHECKED <i>[Signature]</i>	APPROVED <i>[Signature]</i>	DRAWING NO. D3467	REV. A
DATE 05.12.07		TITLE SHROUD ASSEMBLY	SHEET 3 OF 15 SCALE 1:8

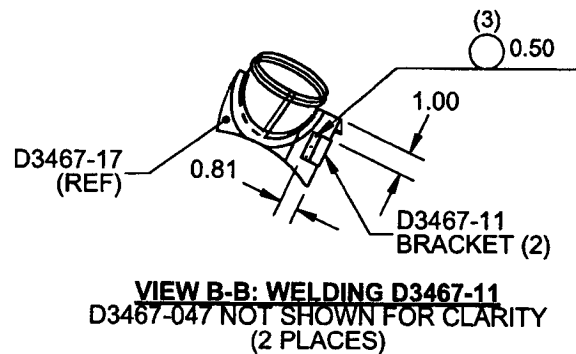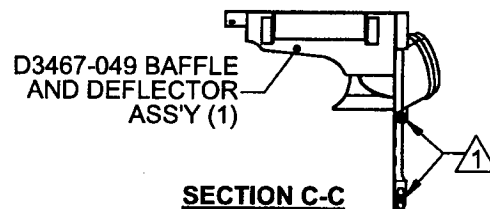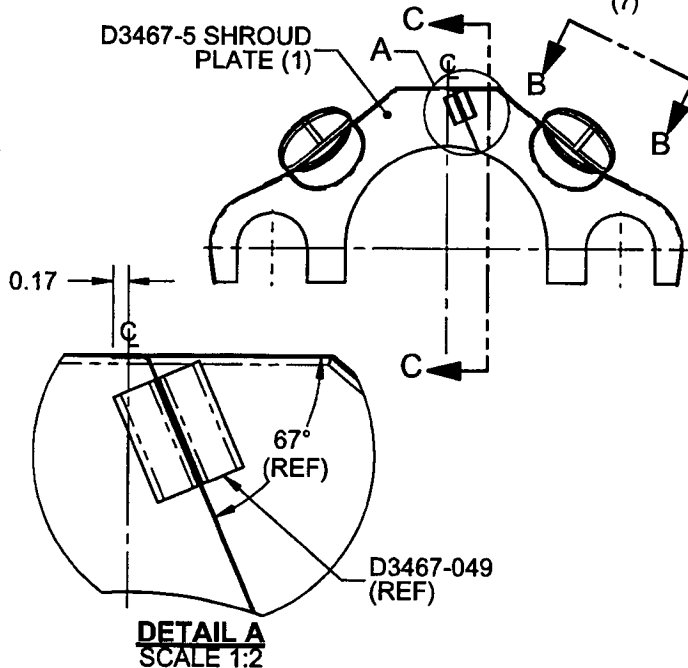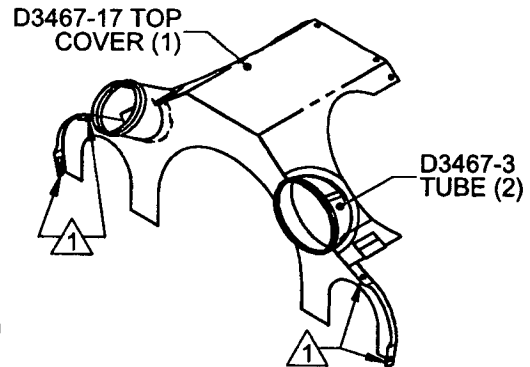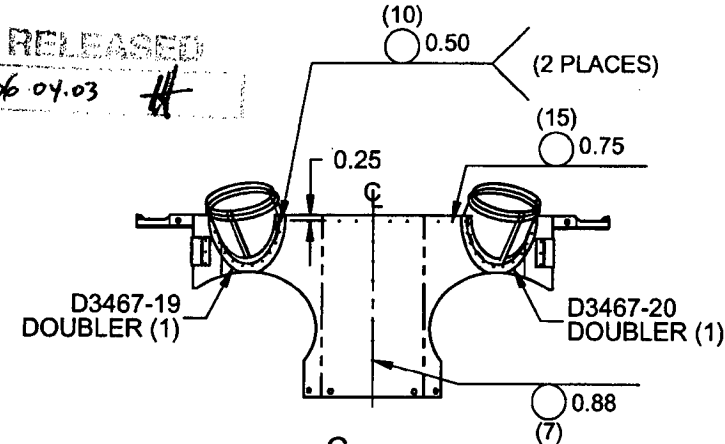

D3467-045 AFT PLATE ASSEMBLY

NOTES:

- 1) LOCATE AND SPOT WELD NAS1031C3W NUTPLATE (4) TO D3467-5 PRIOR WELDING OTHER PARTS TO D3467-5
- 2) SPOT WELD PER DART QSI 004
- 3) FINISH: NONE
- 4) ASSEMBLY IS SYMMETRICAL ABOUT CENTERLINE
- 5) TOLERANCES ARE PER DART QSI 018 UNLESS OTHERWISE NOTED
- 6) ALL DIMENSIONS ARE IN INCHES
- 7) BREAK ALL SHARP EDGES 0.005 TO 0.010


QTY -045	P/N	DESCRIPTION
X	D3467-045	AFT PLATE ASSEMBLY
1	D3467-049	BAFFLE AND DEFLECTOR ASSEMBLY
2	D3467-3	TUBE
1	D3467-5	SHROUD PLATE
2	D3467-11	BRACKET
1	D3467-17	TOP COVER
1	D3467-19	DOUBLER
1	D3467-20	DOUBLER
4	NAS1031C3W	NUT PLATE

COPYRIGHT © 2005 BY DART AEROSPACE LTD.

THIS DOCUMENT IS PRIVATE AND CONFIDENTIAL AND IS SUPPLIED ON THE EXPRESS CONDITION THAT IT IS NOT TO BE USED FOR ANY PURPOSE OR COPIED OR COMMUNICATED TO ANY OTHER PERSON WITHOUT WRITTEN PERMISSION FROM DART AEROSPACE LTD.



DESIGN <i>[Signature]</i>	DRAWN BY <i>[Signature]</i>	DART AEROSPACE LTD HAWKESBURY, ONTARIO, CANADA	
CHECKED <i>[Signature]</i>	APPROVED <i>[Signature]</i>	DRAWING NO. D3467	REV. A SHEET 4 OF 15
DATE 05.12.07		TITLE SHROUD ASSEMBLY	SCALE 1:4

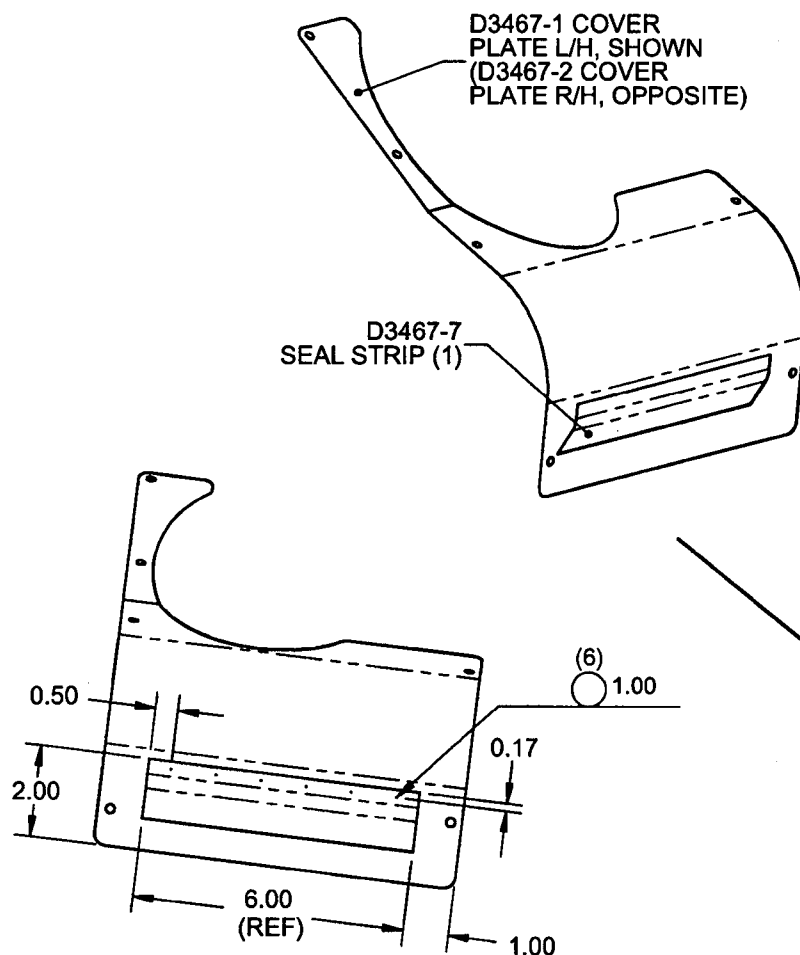

RELEASED
06.04.03 *[Signature]*

D3467-047 COVER PLATE ASS'Y L/H, SHOWN
D3467-048 COVER PLATE ASS'Y R/H, OPPOSITE

SHOP COPY
RETURN TO
ENGINEERING
30°
(REF)
UNCONTROLLED COPY
SUBJECT TO AMENDMENT
WITHOUT NOTICE
WORK ORDER
NO. *26976*

NOTES:

- 1) WELD PER DART QSI 004
- 2) FINISH: NONE
- 3) TOLERANCES ARE PER DART QSI 018 UNLESS OTHERWISE NOTED
- 4) ALL DIMENSIONS ARE IN INCHES
- 5) BREAK ALL SHARP EDGES 0.005 TO 0.010


QTY -047	QTY -048	P/N	DESCRIPTION
X		D3467-047	COVER PLATE ASSEMBLY, L/H
	X	D3467-048	COVER PLATE ASSEMBLY, R/H
1		D3467-1	COVER PLATE, L/H
	1	D3467-2	COVER PLATE, R/H
1	1	D3467-7	SEAL STRIP

COPYRIGHT © 2005 BY DART AEROSPACE LTD.



THIS DOCUMENT IS PRIVATE AND CONFIDENTIAL AND IS SUPPLIED ON THE EXPRESS CONDITION THAT IT IS NOT TO BE USED FOR ANY PURPOSE OR COPIED OR COMMUNICATED TO ANY OTHER PERSON WITHOUT WRITTEN PERMISSION FROM DART AEROSPACE LTD.



DESIGN B	DRAWN BY B	DART AEROSPACE LTD HAWKESBURY, ONTARIO, CANADA	
CHECKED #	APPROVED #	DRAWING NO. D3467	REV. A SHEET 5 OF 15
DATE 05.12.07		TITLE SHROUD ASSEMBLY	SCALE 1:2

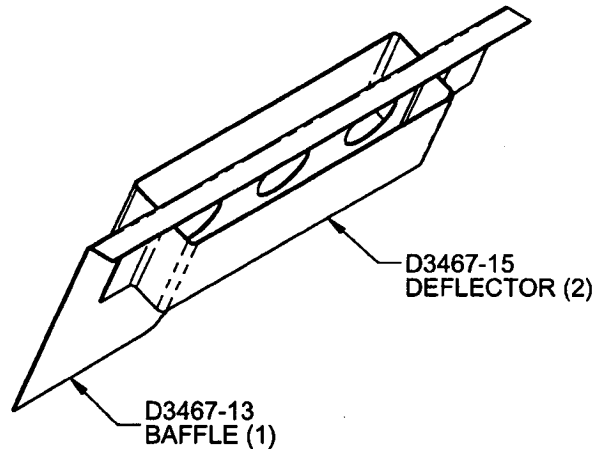

RELEASED
06.04.03 #

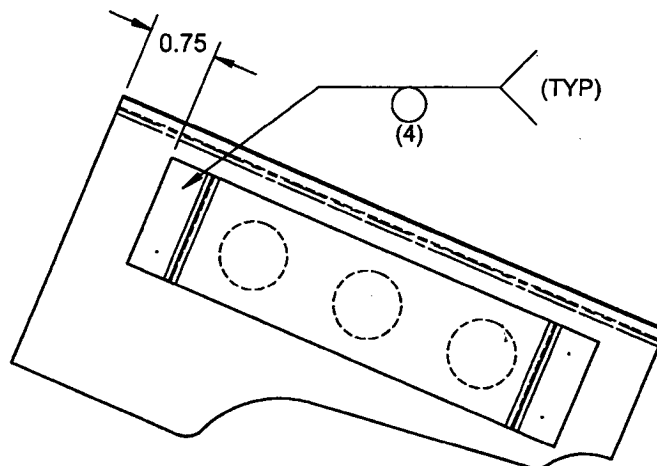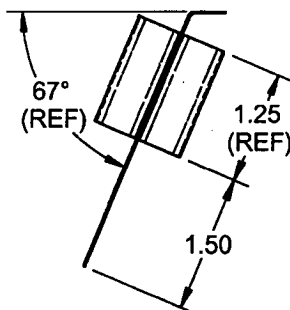

D3467-049 BAFFLE & DEFLECTOR ASSEMBLY

SHOP COPY
RETURN TO
ENGINEERING
UNCONTROLLED COPY
SUBJECT TO AMENDMENT
WITHOUT NOTICE
WORK ORDER
NO. 26972

NOTES:

- 1) SPOT WELD PER DART QSI 004
- 2) FINISH: NONE
- 3) TOLERANCES ARE PER DART QSI 018
UNLESS OTHERWISE NOTED
- 4) ALL DIMENSIONS ARE IN INCHES
- 5) BREAK ALL SHARP EDGES 0.005 TO 0.010


QTY -049	P/N	DESCRIPTION
	D3467-049	BAFFLE & DEFLECTOR ASSEMBLY
1	D3467-13	BAFFLE
2	D3467-15	DEFLECTOR

COPYRIGHT © 2005 BY DART AEROSPACE LTD.



THIS DOCUMENT IS PRIVATE AND CONFIDENTIAL AND IS SUPPLIED ON THE EXPRESS CONDITION THAT IT IS NOT TO BE USED FOR ANY PURPOSE OR COPIED OR COMMUNICATED TO ANY OTHER PERSON WITHOUT WRITTEN PERMISSION FROM DART AEROSPACE LTD.



DESIGN <i>[Signature]</i>	DRAWN BY <i>[Signature]</i>	DART AEROSPACE LTD HAWKESBURY, ONTARIO, CANADA	
CHECKED <i>[Signature]</i>	APPROVED <i>[Signature]</i>	DRAWING NO. D3467	REV. A SHEET 6 OF 15
DATE 05.12.07		TITLE SHROUD ASSEMBLY	SCALE 1:4

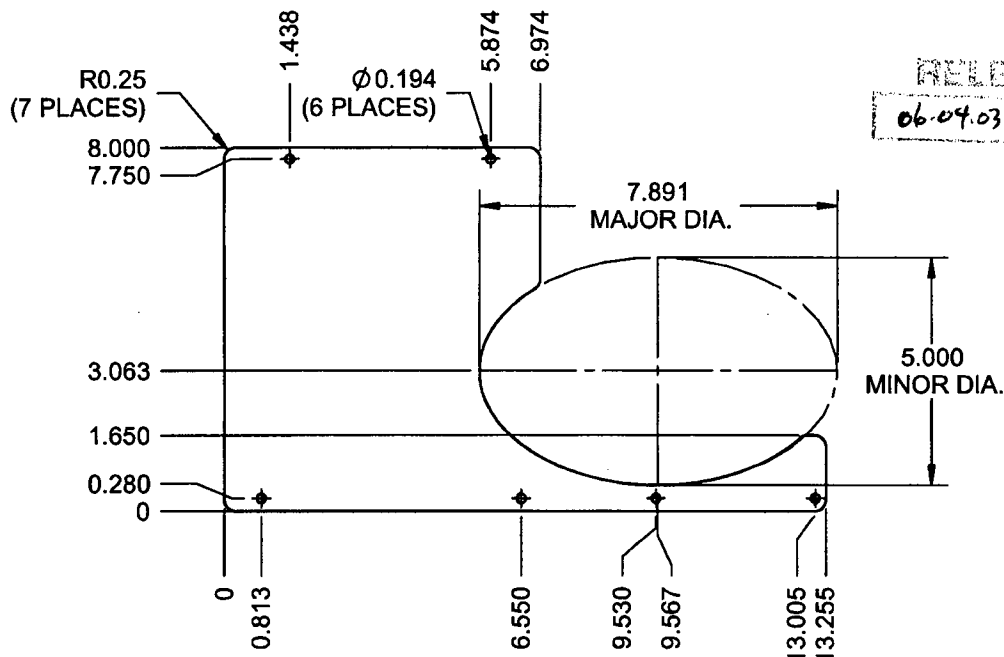

D3467-1F COVER PLATE FLAT PATTERN

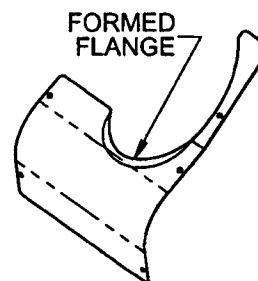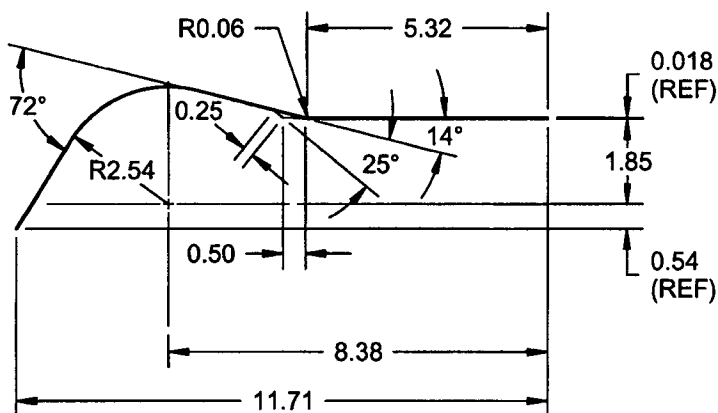

D3467-1 L/H COVER PLATE D3467-2 R/H COVER PLATE (OPPOSITE)

D3467-1 L/H COVER PLATE ISOMETRIC VIEW. D3467-2 R/H COVER PLATE (OPPOSITE) SCALE 1:8

NOTES:

- 1) MATERIAL: AISI 304/316 SS SHEET PER MIL-S-5019 (ANNEALED) 2B FINISH
26 GAUGE SS (0.018 THICK)
(REF. DART SPEC. M304S26GA)
- 2) TOLERANCES ARE PER DART QSI 018 UNLESS OTHERWISE NOTED
- 3) ALL DIMENSIONS ARE IN INCHES
- 4) BREAK ALL SHARP EDGES 0.005 TO 0.010


RETURN TO
ENGINEERING
CONTROLLED COPY
SUBJECT TO AMENDMENT
WITHOUT NOTICE
WORK ORDER
NO. *26976*

COPYRIGHT © 2005 BY DART AEROSPACE LTD.


THIS DOCUMENT IS PRIVATE AND CONFIDENTIAL AND IS SUPPLIED ON THE EXPRESS CONDITION THAT IT IS NOT TO BE USED FOR ANY PURPOSE OR COPIED OR COMMUNICATED TO ANY OTHER PERSON WITHOUT WRITTEN PERMISSION FROM DART AEROSPACE LTD.




DESIGN <i>B</i>	DRAWN BY <i>B</i>	DART AEROSPACE LTD HAWKESBURY, ONTARIO, CANADA	
CHECKED <i>H</i>	APPROVED <i>H</i>	DRAWING NO. D3467	REV. A SHEET 7 OF 15
DATE 05.12.07		TITLE SHROUD ASSEMBLY	SCALE 1:2

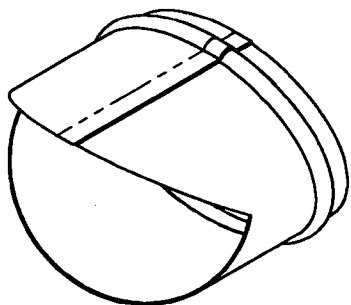



RELEASED
20.04.03 *H*

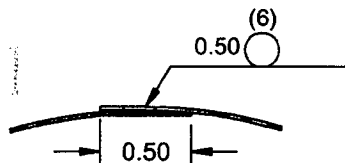

SECTION C-C
SCALE 1:1

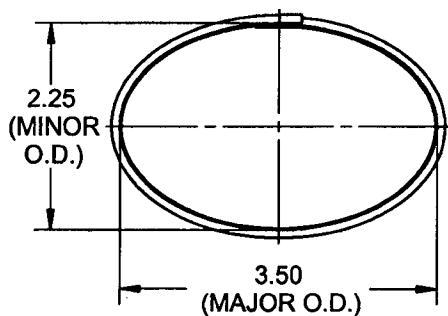

D3467-3 TUBE DETAIL

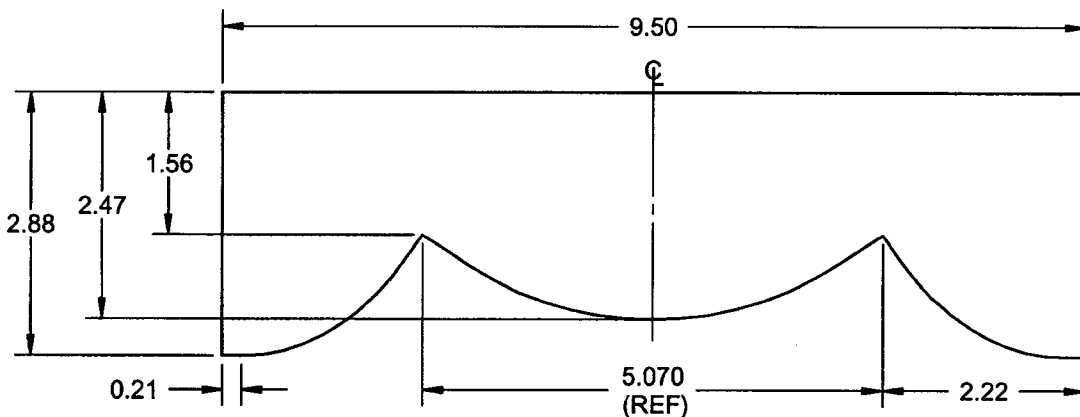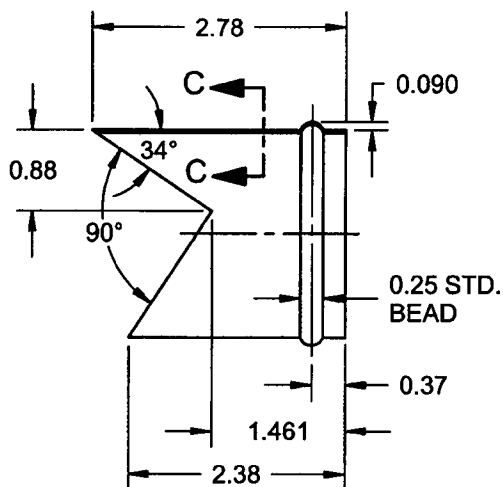

D3467-3F TUBE FLAT PATTERN

NOTES:

- 1) MATERIAL: AISI 304/316 SS SHEET PER MIL-S-5019 (ANNEALED) 2B FINISH
26 GAUGE SS (0.018 THICK)
(REF. DART SPEC. M304S26GA)
- 2) FLAT PATTERN IS SYMMETRICAL ABOUT CENTERLINE
- 3) SPOT WELD PER DART QSI 004
- 4) TOLERANCES ARE PER DART QSI 018 UNLESS OTHERWISE NOTED
- 5) ALL DIMENSIONS ARE IN INCHES
- 6) BREAK ALL SHARP EDGES 0.005 TO 0.010

SHOP COPY
RETURN TO
ENGINEERING

UNCONTROLLED COPY
SUBJECT TO AMENDMENT
WITHOUT NOTICE



WORK ORDER
NO. *269-76*

COPYRIGHT © 2005 BY DART AEROSPACE LTD.


THIS DOCUMENT IS PRIVATE AND CONFIDENTIAL AND IS SUPPLIED ON THE EXPRESS CONDITION THAT IT IS NOT TO BE USED FOR ANY PURPOSE OR COPIED OR COMMUNICATED TO ANY OTHER PERSON WITHOUT WRITTEN PERMISSION FROM DART AEROSPACE LTD.



DESIGN <i>B</i>	DRAWN BY <i>B</i>	DART AEROSPACE LTD HAWKESBURY, ONTARIO, CANADA	
CHECKED <i>H</i>	APPROVED <i>H</i>	DRAWING NO. D3467	REV. A
DATE 05.12.07		TITLE SHROUD ASSEMBLY	SHEET 8 OF 15 SCALE 1:8

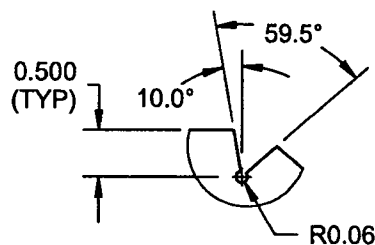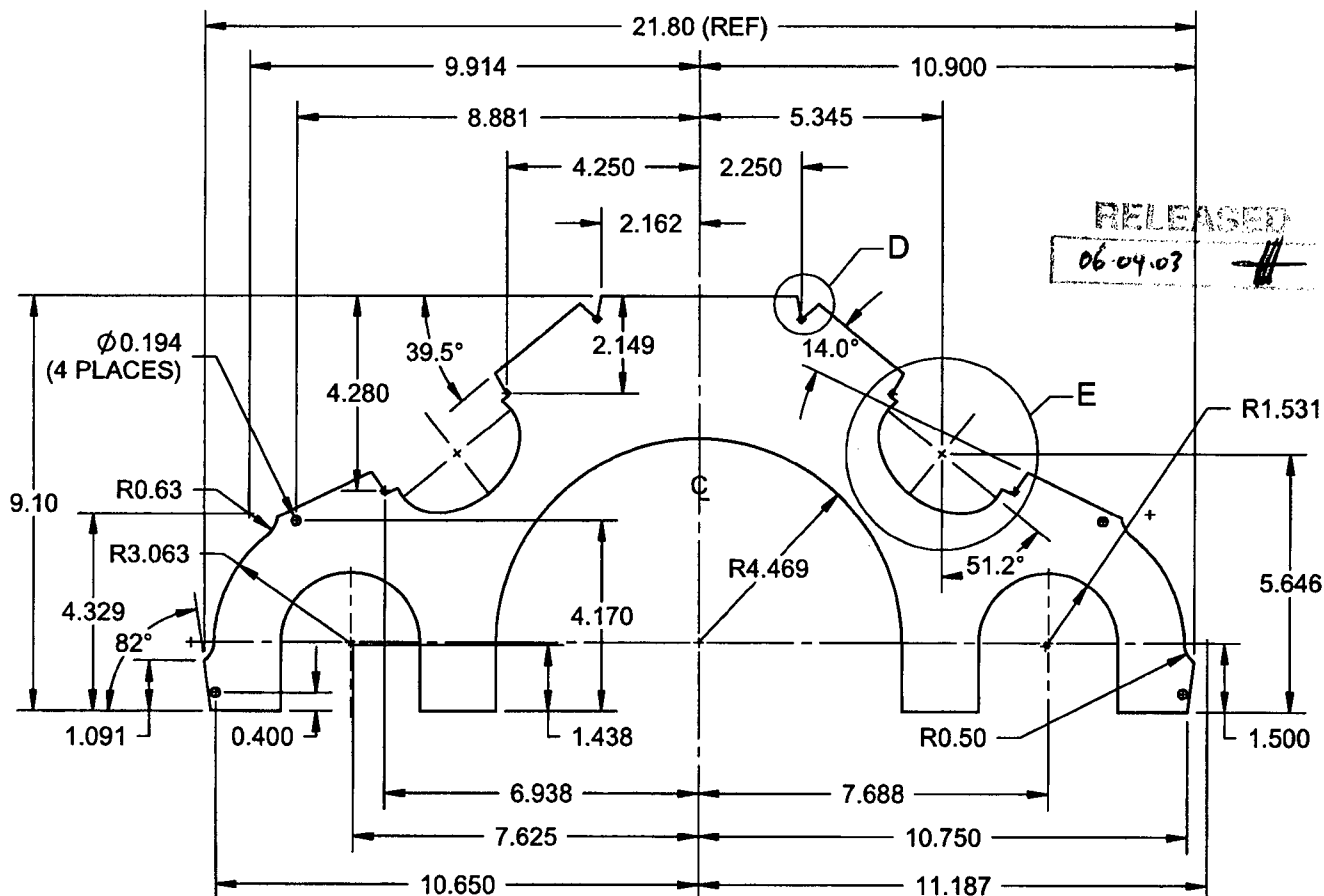

DETAIL D
SCALE 1:2

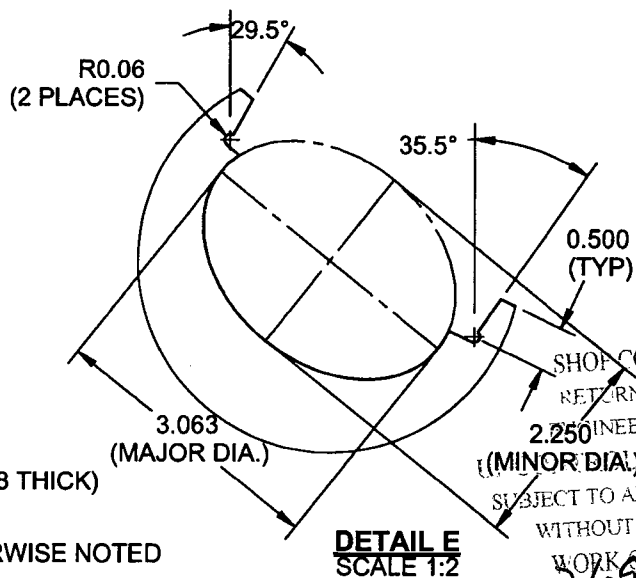

DETAIL E
SCALE 1:2

D3467-5F AFT PLATE FLAT PATTERN

NOTES:

- 1) MATERIAL: AISI 304/316 SS SHEET PER MIL-S-5019 (ANNEALED) 2B FINISH 26 GAUGE SS (0.018 THICK) (REF. DART SPEC. M304S26GA)
- 2) PART IS SYMMETRICAL ABOUT CENTERLINE
- 4) TOLERANCES ARE PER DART QSI 018 UNLESS OTHERWISE NOTED
- 5) ALL DIMENSIONS ARE IN INCHES
- 6) BREAK ALL SHARP EDGES 0.005 TO 0.010



COPYRIGHT © 2005 BY DART AEROSPACE LTD.

THIS DOCUMENT IS PRIVATE AND CONFIDENTIAL AND IS SUPPLIED ON THE EXPRESS CONDITION THAT IT IS NOT TO BE USED FOR ANY PURPOSE OR COPIED OR COMMUNICATED TO ANY OTHER PERSON WITHOUT WRITTEN PERMISSION FROM DART AEROSPACE LTD.



SHOP COPY
RETURN TO
ENGINEERING
(MINOR DIA.)
SUBJECT TO AMENDMENT
WITHOUT NOTICE
WORK ORDER
NO. 26976



DESIGN <i>[Signature]</i>	DRAWN BY <i>[Signature]</i>	DART AEROSPACE LTD HAWKESBURY, ONTARIO, CANADA	
CHECKED <i>[Signature]</i>	APPROVED <i>[Signature]</i>	DRAWING NO. D3467	REV. A SHEET 9 OF 15
DATE 05.12.07		TITLE SHROUD ASSEMBLY	SCALE 1:4

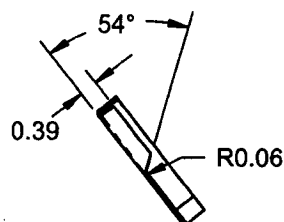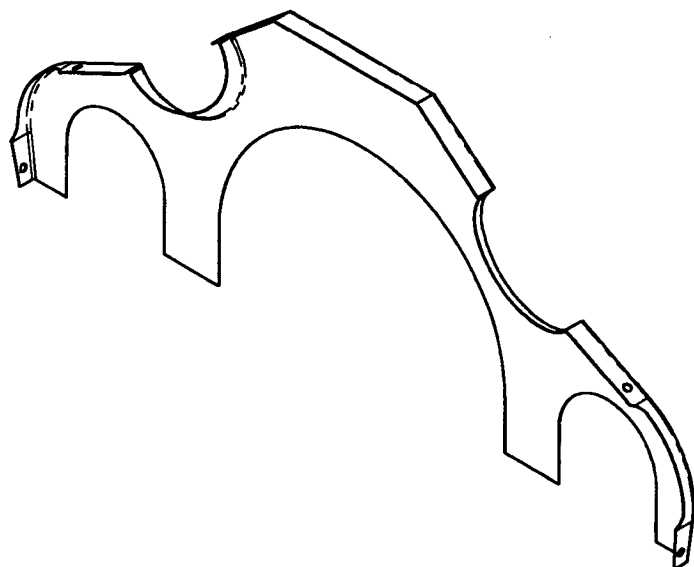

SECTION F-F

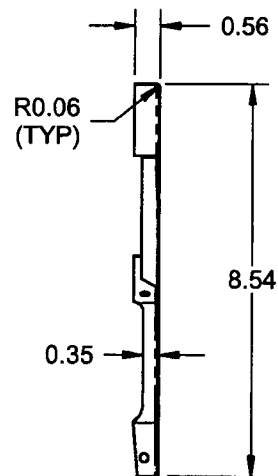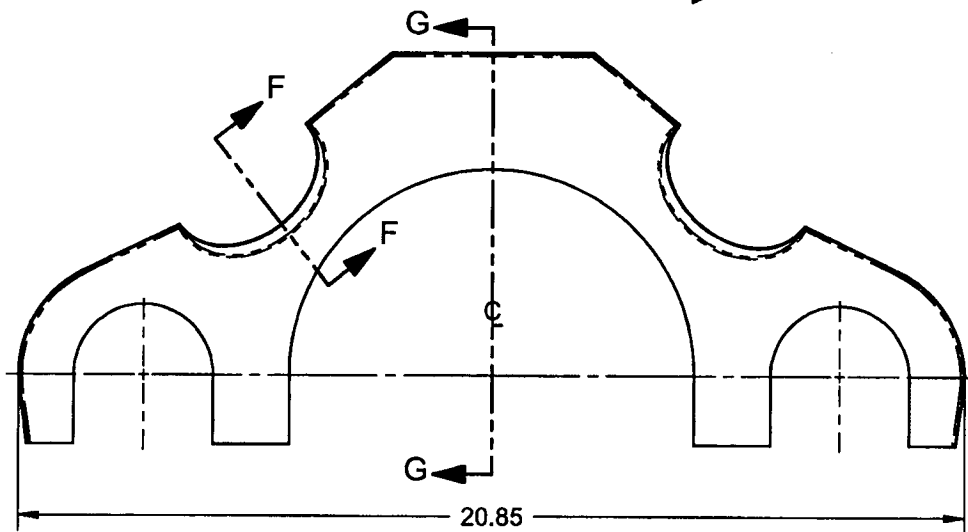

SECTION G-G

D3467-5 AFT PLATE BENDING DETAIL

NOTES:

- 1) TOLERANCES ARE PER DART QSI 018 UNLESS OTHERWISE NOTED
- 2) ALL DIMENSIONS ARE IN INCHES
- 3) BREAK ALL SHARP EDGES 0.005 TO 0.010

RELEASED
06-04-03
STOP COPY
RETURN TO
ENGINEERING

UNCONTROLLED COPY

SUBJECT TO AMENDMENT
WITHOUT NOTICE

WORK ORDER
NO. 26976


COPYRIGHT © 2005 BY DART AEROSPACE LTD.

THIS DOCUMENT IS PRIVATE AND CONFIDENTIAL AND IS SUPPLIED ON THE EXPRESS CONDITION THAT IT IS NOT TO BE USED FOR ANY PURPOSE OR COPIED OR COMMUNICATED TO ANY OTHER PERSON WITHOUT WRITTEN PERMISSION FROM DART AEROSPACE LTD.




DESIGN <i>[Signature]</i>	DRAWN BY <i>[Signature]</i>	DART AEROSPACE LTD HAWKESBURY, ONTARIO, CANADA	
CHECKED <i>[Signature]</i>	APPROVED <i>[Signature]</i>	DRAWING NO. D3467	REV. A SHEET 10 OF 15
DATE 05.12.07		TITLE SHROUD ASSEMBLY	SCALE 1:1


RELEASED
06 04 03 *[Signature]*

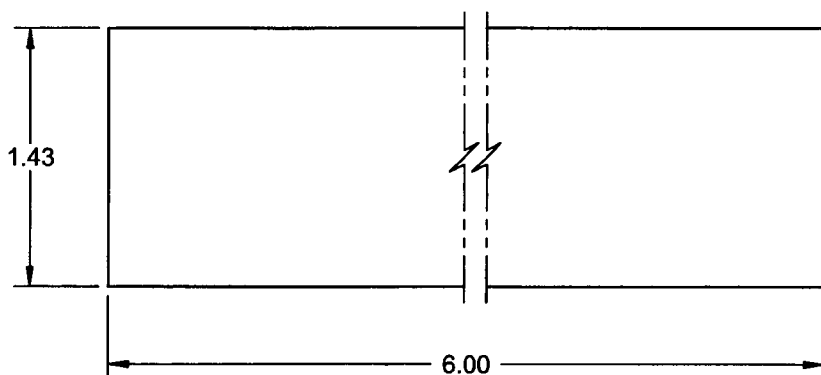


**D3467-7F SEAL STRIP
FLAT PATTERN**

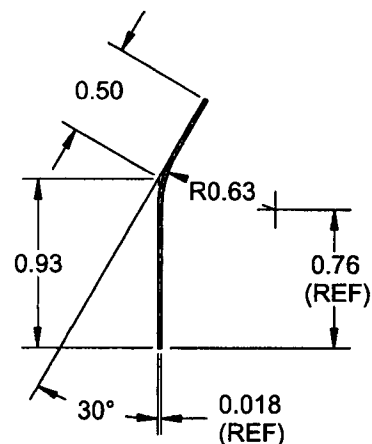

**D3467-7 SEAL STRIP
BENDING DETAIL**

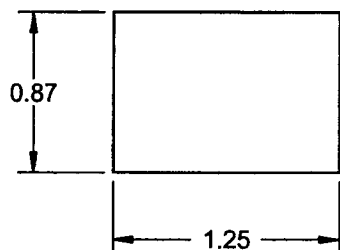

**D3467-11F BRACKET
FLAT PATTERN**

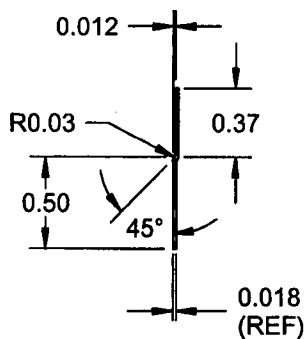

**D3467-11 BRACKET
JOGGLE DETAIL**

NOTES:

- 1) MATERIAL: AISI 304/316 SS SHEET PER MIL-S-5019 (ANNEALED) 2B FINISH
26 GAUGE SS (0.018 THICK)
(REF. DART SPEC. M304S26GA)
- 2) TOLERANCES ARE PER DART QSI 018 UNLESS OTHERWISE NOTED
- 3) ALL DIMENSIONS ARE IN INCHES
- 4) BREAK ALL SHARP EDGES 0.005 TO 0.010


SHOP COPY
RETURN TO
ENGINEERING
CONTROLLED COPY
SUBJECT TO AMENDMENT
WITHOUT NOTICE
WORK ORDER
NO. 26976

COPYRIGHT © 2005 BY DART AEROSPACE LTD.


THIS DOCUMENT IS PRIVATE AND CONFIDENTIAL AND IS SUPPLIED ON THE EXPRESS CONDITION THAT IT IS NOT TO BE USED FOR ANY PURPOSE OR COPIED OR COMMUNICATED TO ANY OTHER PERSON WITHOUT WRITTEN PERMISSION FROM DART AEROSPACE LTD.



DESIGN <i>[Signature]</i>	DRAWN BY <i>[Signature]</i>	DART AEROSPACE LTD HAWKESBURY, ONTARIO, CANADA
CHECKED <i>[Signature]</i>	APPROVED <i>[Signature]</i>	DRAWING NO. D3467
DATE 05.12.07	TITLE SHROUD ASSEMBLY	REV. A SHEET 11 OF 15 SCALE 1:3

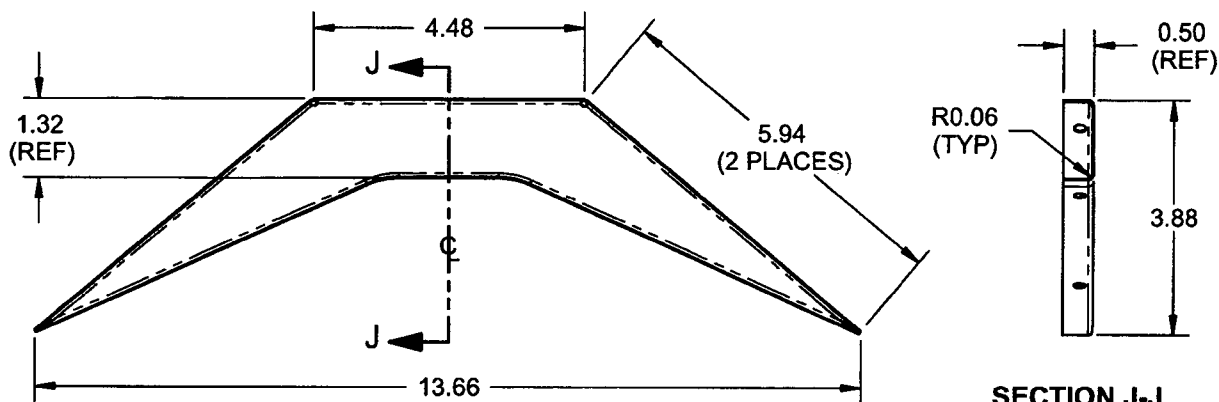

D3467-9 FWD PLATE BENDING DETAIL

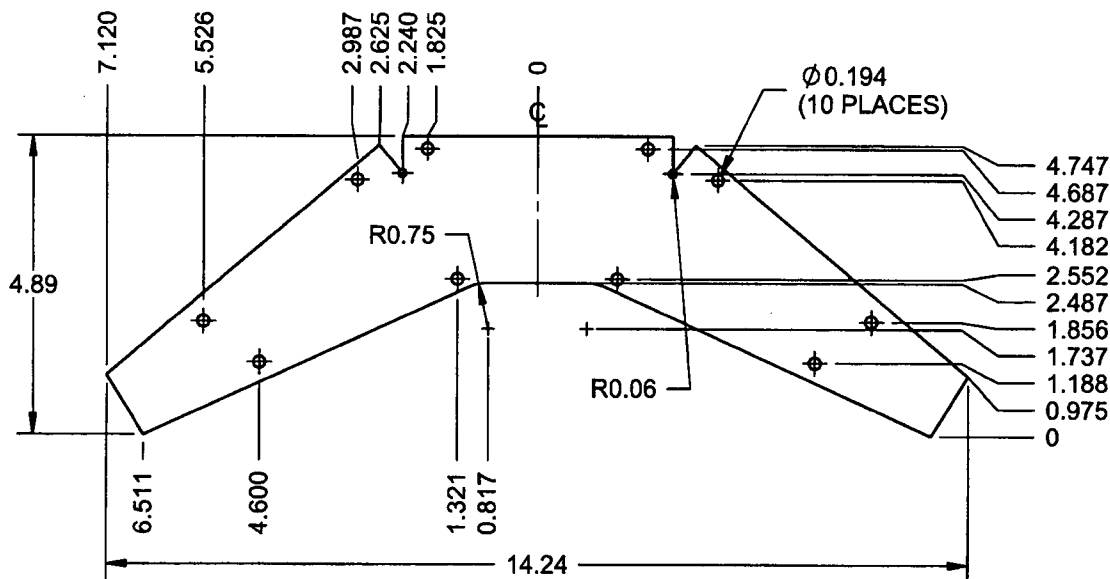

D3467-9F FWD PLATE FLAT PATTERN

NOTES:

- 1) MATERIAL: AISI 304/316 SS SHEET PER MIL-S-5019 (ANNEALED) 2B FINISH
26 GAUGE SS (0.018 THICK)
(REF. DART SPEC. M304S26GA)
- 2) PART IS SYMMETRICAL ABOUT CENTER LINE
- 3) ALL DIMENSIONS ARE IN INCHES
- 4) BREAK ALL SHARP EDGES 0.005 TO 0.010

SHOP COPY
RELEASED TO
ENGINEERING
06.cy.03
UNCONTROLLED COPY
SUBJECT TO AMENDMENT
WITHOUT NOTICE
WORK ORDER
NO. 26976



COPYRIGHT © 2005 BY DART AEROSPACE LTD.

THIS DOCUMENT IS PRIVATE AND CONFIDENTIAL AND IS SUPPLIED ON THE EXPRESS CONDITION THAT IT IS NOT TO BE USED FOR ANY PURPOSE OR COPIED OR COMMUNICATED TO ANY OTHER PERSON WITHOUT WRITTEN PERMISSION FROM DART AEROSPACE LTD.




DESIGN B	DRAWN BY B	DART AEROSPACE LTD HAWKESBURY, ONTARIO, CANADA	
CHECKED H	APPROVED H	DRAWING NO. D3467	REV. A SHEET 12 OF 15
DATE 05.12.07		TITLE SHROUD ASSEMBLY	SCALE 1:2

RELEASED
06-04-03 H

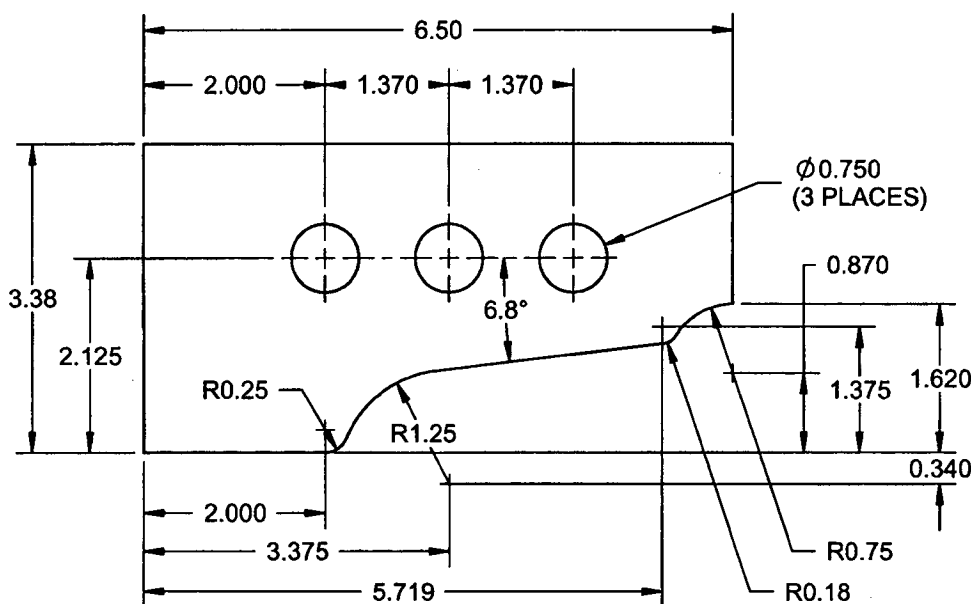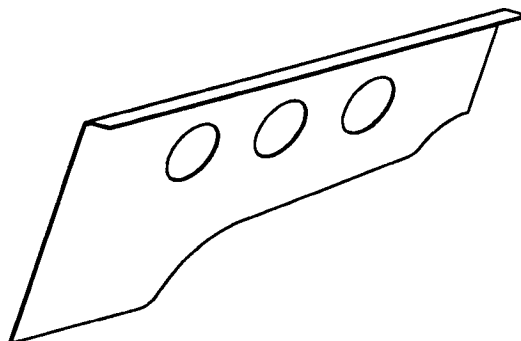

**D3467-13F BAFFLE
FLAT PATTERN**

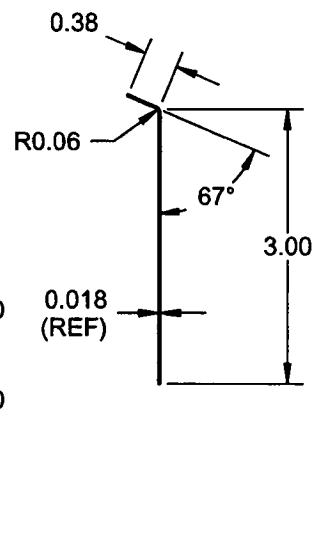

**D3467-13 BAFFLE
BEND DETAIL**

NOTES:

- 1) MATERIAL: AISI 304/316 SS SHEET PER MIL-S-5019 (ANNEALED) 2B FINISH
26 GAUGE SS (0.018 THICK)
(REF. DART SPEC. M304S26GA)
- 2) TOLERANCES ARE PER DART QSI 018 UNLESS OTHERWISE NOTED
- 3) ALL DIMENSIONS ARE IN INCHES
- 4) BREAK ALL SHARP EDGES 0.005 TO 0.010

SHOP COPY
RETURN TO
ENGINEERING
UNCONTROLLED COPY
SUBJECT TO AMENDMENT
WITHOUT NOTICE
WORK ORDER
NO. 26976



COPYRIGHT © 2005 BY DART AEROSPACE LTD.

THIS DOCUMENT IS PRIVATE AND CONFIDENTIAL AND IS SUPPLIED ON THE EXPRESS CONDITION THAT IT IS NOT TO BE USED FOR ANY PURPOSE OR COPIED OR COMMUNICATED TO ANY OTHER PERSON WITHOUT WRITTEN PERMISSION FROM DART AEROSPACE LTD.




DESIGN <i>B</i>	DRAWN BY <i>B</i>	DART AEROSPACE LTD HAWKESBURY, ONTARIO, CANADA	
CHECKED <i>#</i>	APPROVED <i>#</i>	DRAWING NO. D3467	REV. A SHEET 13 OF 15
DATE 05.12.07		TITLE SHROUD ASSEMBLY	SCALE 1:2

RELEASED
06.04.03 *#*

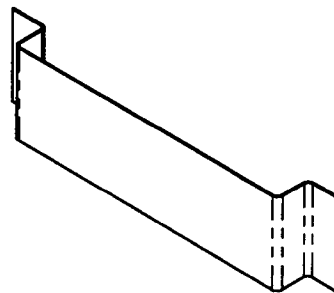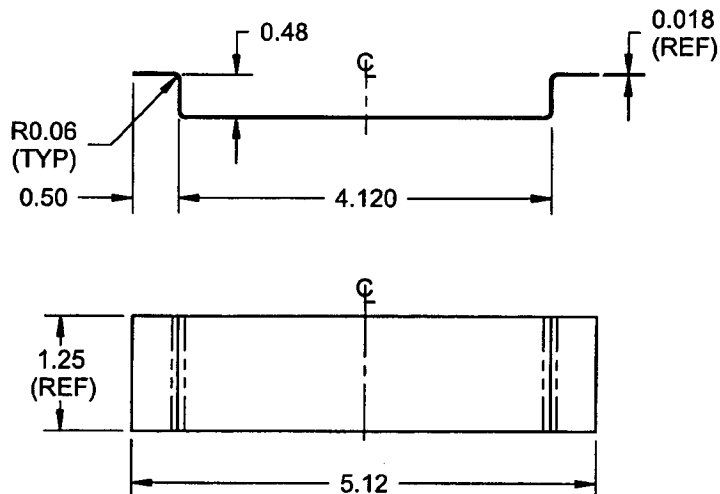

D3467-15 DEFLECTOR BENDING DETAIL

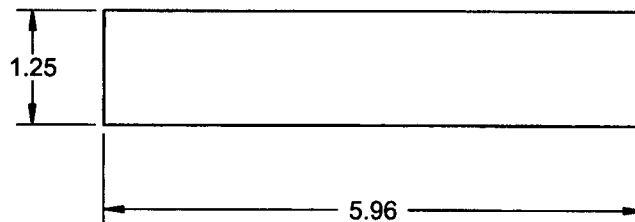

D3467-15F DEFLECTOR FLAT PATTERN

NOTES:

- 1) MATERIAL: AISI 304/316 SS SHEET PER MIL-S-5019 (ANNEALED) 2B FINISH
26 GAUGE SS (0.018 THICK)
(REF. DART SPEC. M304S26GA)
- 2) TOLERANCES ARE PER DART QSI 018 UNLESS OTHERWISE NOTED
- 3) ALL DIMENSIONS ARE IN INCHES
- 4) BREAK ALL SHARP EDGES 0.005 TO 0.010


SHOP COPY
RETURN TO
ENGINEERING
UNCONTROLLED COPY
SUBJECT TO AMENDMENT
WITHOUT NOTICE
WORK ORDER
NO. *26976*

COPYRIGHT © 2005 BY DART AEROSPACE LTD.


THIS DOCUMENT IS PRIVATE AND CONFIDENTIAL AND IS SUPPLIED ON THE EXPRESS CONDITION THAT IT IS NOT TO BE USED FOR ANY PURPOSE OR COPIED OR COMMUNICATED TO ANY OTHER PERSON WITHOUT WRITTEN PERMISSION FROM DART AEROSPACE LTD.



DESIGN <i>[Signature]</i>	DRAWN BY <i>[Signature]</i>	DART AEROSPACE LTD HAWKESBURY, ONTARIO, CANADA	
CHECKED <i>[Signature]</i>	APPROVED <i>[Signature]</i>	DRAWING NO. D3467	REV. A
DATE 05.12.07		TITLE SHROUD ASSEMBLY	SHEET 14 OF 15 SCALE 1:4

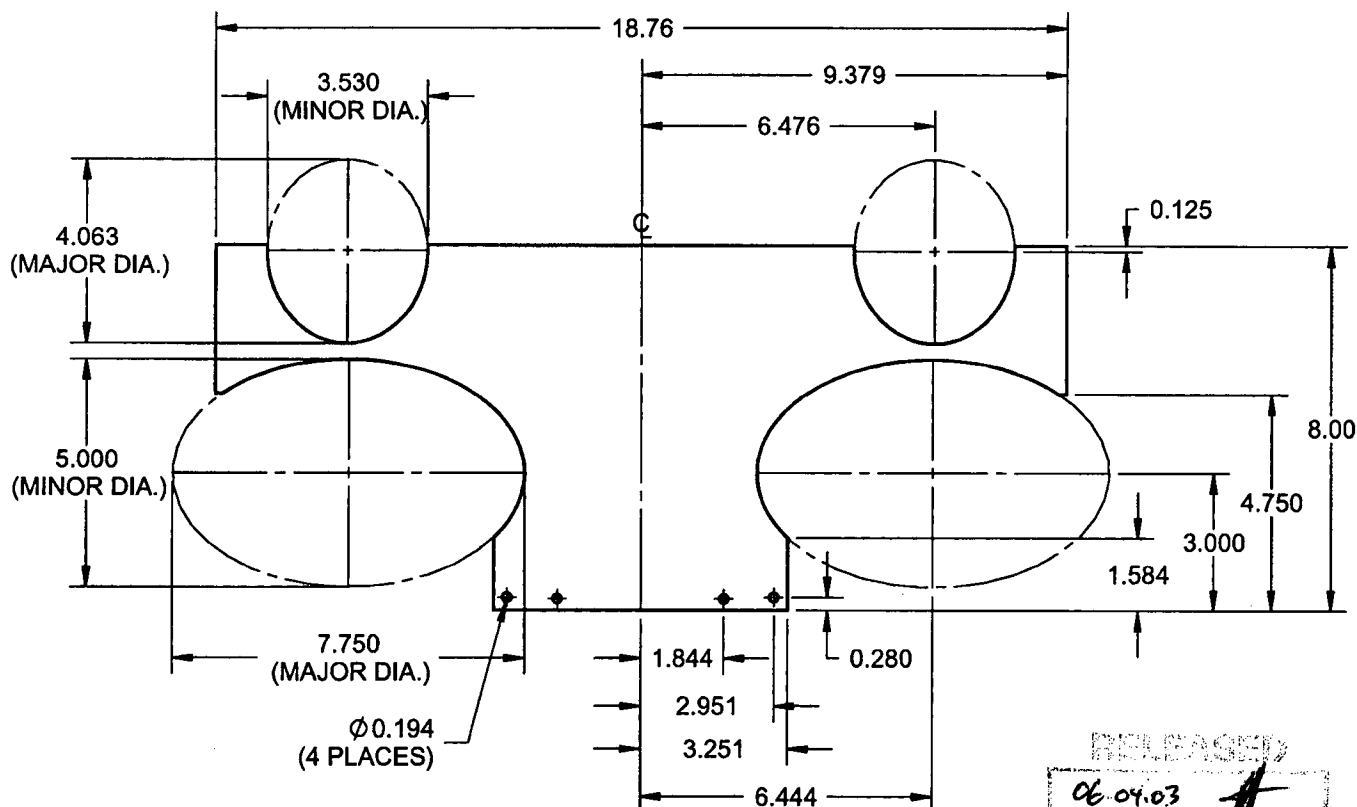

D3467-17F TOP COVER FLAT PATTERN

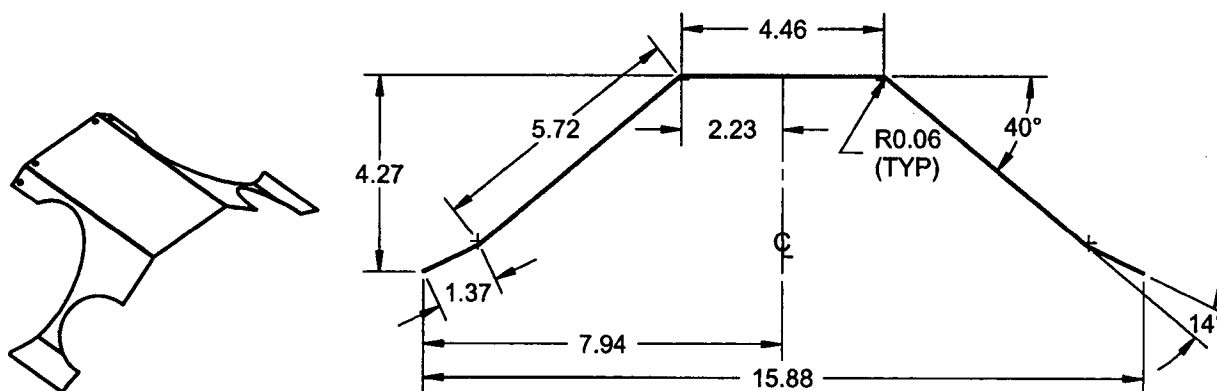

D3467-17 TOP COVER BENDING DETAIL

NOTES:

- 1) MATERIAL: AISI 304/316 SS SHEET PER MIL-S-5019 (ANNEALED) 2B FINISH
26 GAUGE SS (0.018 THICK)
(REF. DART SPEC. M304S26GA)
- 2) FINISH: NONE
- 3) PART IS SYMMETRICAL ABOUT CENTERLINE
- 4) TOLERANCES ARE PER DART QSI 018 UNLESS OTHERWISE NOTED
- 5) ALL DIMENSIONS ARE IN INCHES
- 6) BREAK ALL SHARP EDGES 0.005 TO 0.010

SHOP COPY
RETURN TO
ENGINEERING
UNCONTROLLED COPY
SUBJECT TO AMENDMENT
WITHOUT NOTICE
WORK ORDER
NO. *26976*



COPYRIGHT © 2005 BY DART AEROSPACE LTD.

THIS DOCUMENT IS PRIVATE AND CONFIDENTIAL AND IS SUPPLIED ON THE EXPRESS CONDITION THAT IT IS NOT TO BE USED FOR ANY PURPOSE OR COPIED OR COMMUNICATED TO ANY OTHER PERSON WITHOUT WRITTEN PERMISSION FROM DART AEROSPACE LTD.




DART

DESIGN <i>[Signature]</i>	DRAWN BY <i>[Signature]</i>	DART AEROSPACE LTD HAWKESBURY, ONTARIO, CANADA	
CHECKED <i>[Signature]</i>	APPROVED <i>[Signature]</i>	DRAWING NO. D3467	REV. A SHEET 15 OF 15
DATE 05.12.07		TITLE SHROUD ASSEMBLY	SCALE 1:2


RELEASED
06.04.03 *[Signature]*

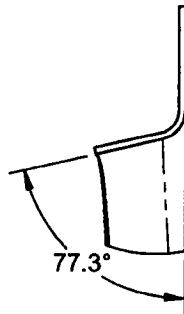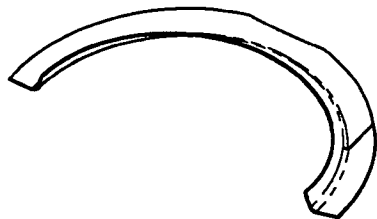

DETAIL J
SCALE 1:2

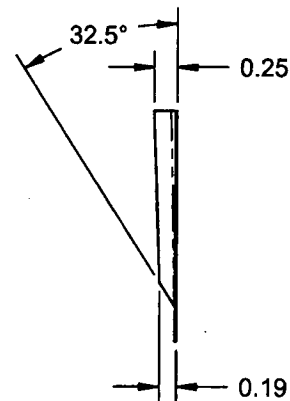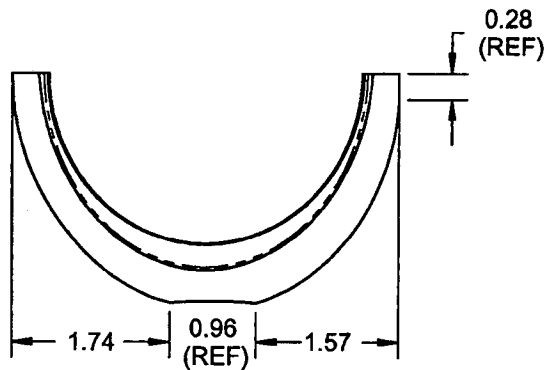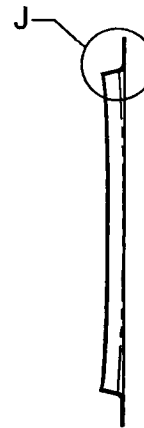

D3467-19 DOUBLER, L/H SHOWN
D3467-20 DOUBLER, R/H OPPOSITE

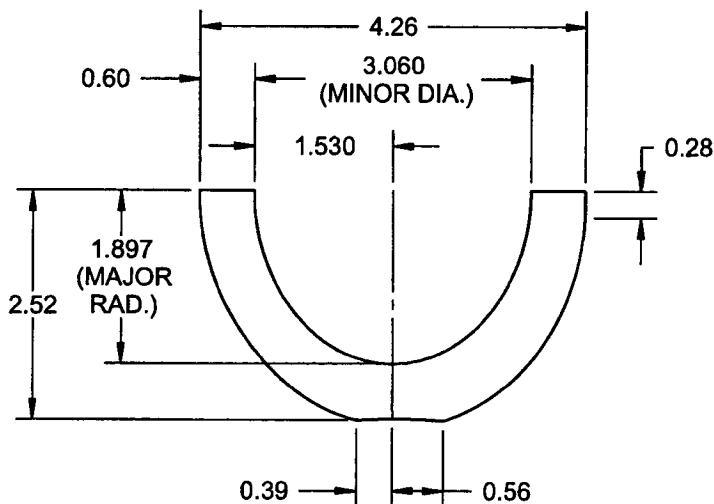

SHOP COPY
RETURN TO
ENGINEERING
UNCONTROLLED COPY
SUBJECT TO AMENDMENT
WITHOUT NOTICE

D3467-19F FLAT PATTERN

NOTES:

- 1) MATERIAL: AISI 304/316 SS SHEET PER MIL-S-5019 (ANNEALED) 2B FINISH 26 GAUGE SS (0.018 THICK) (REF. DART SPEC. M304S26GA)
- 2) TOLERANCES ARE PER DART QSI 018 UNLESS OTHERWISE NOTED
- 3) ALL DIMENSIONS ARE IN INCHES
- 4) BREAK ALL SHARP EDGES 0.005 TO 0.010

COPYRIGHT © 2005 BY DART AEROSPACE LTD.

THIS DOCUMENT IS PRIVATE AND CONFIDENTIAL AND IS SUPPLIED ON THE EXPRESS CONDITION THAT IT IS NOT TO BE USED FOR ANY PURPOSE OR COPIED OR COMMUNICATED TO ANY OTHER PERSON WITHOUT WRITTEN PERMISSION FROM DART AEROSPACE LTD.